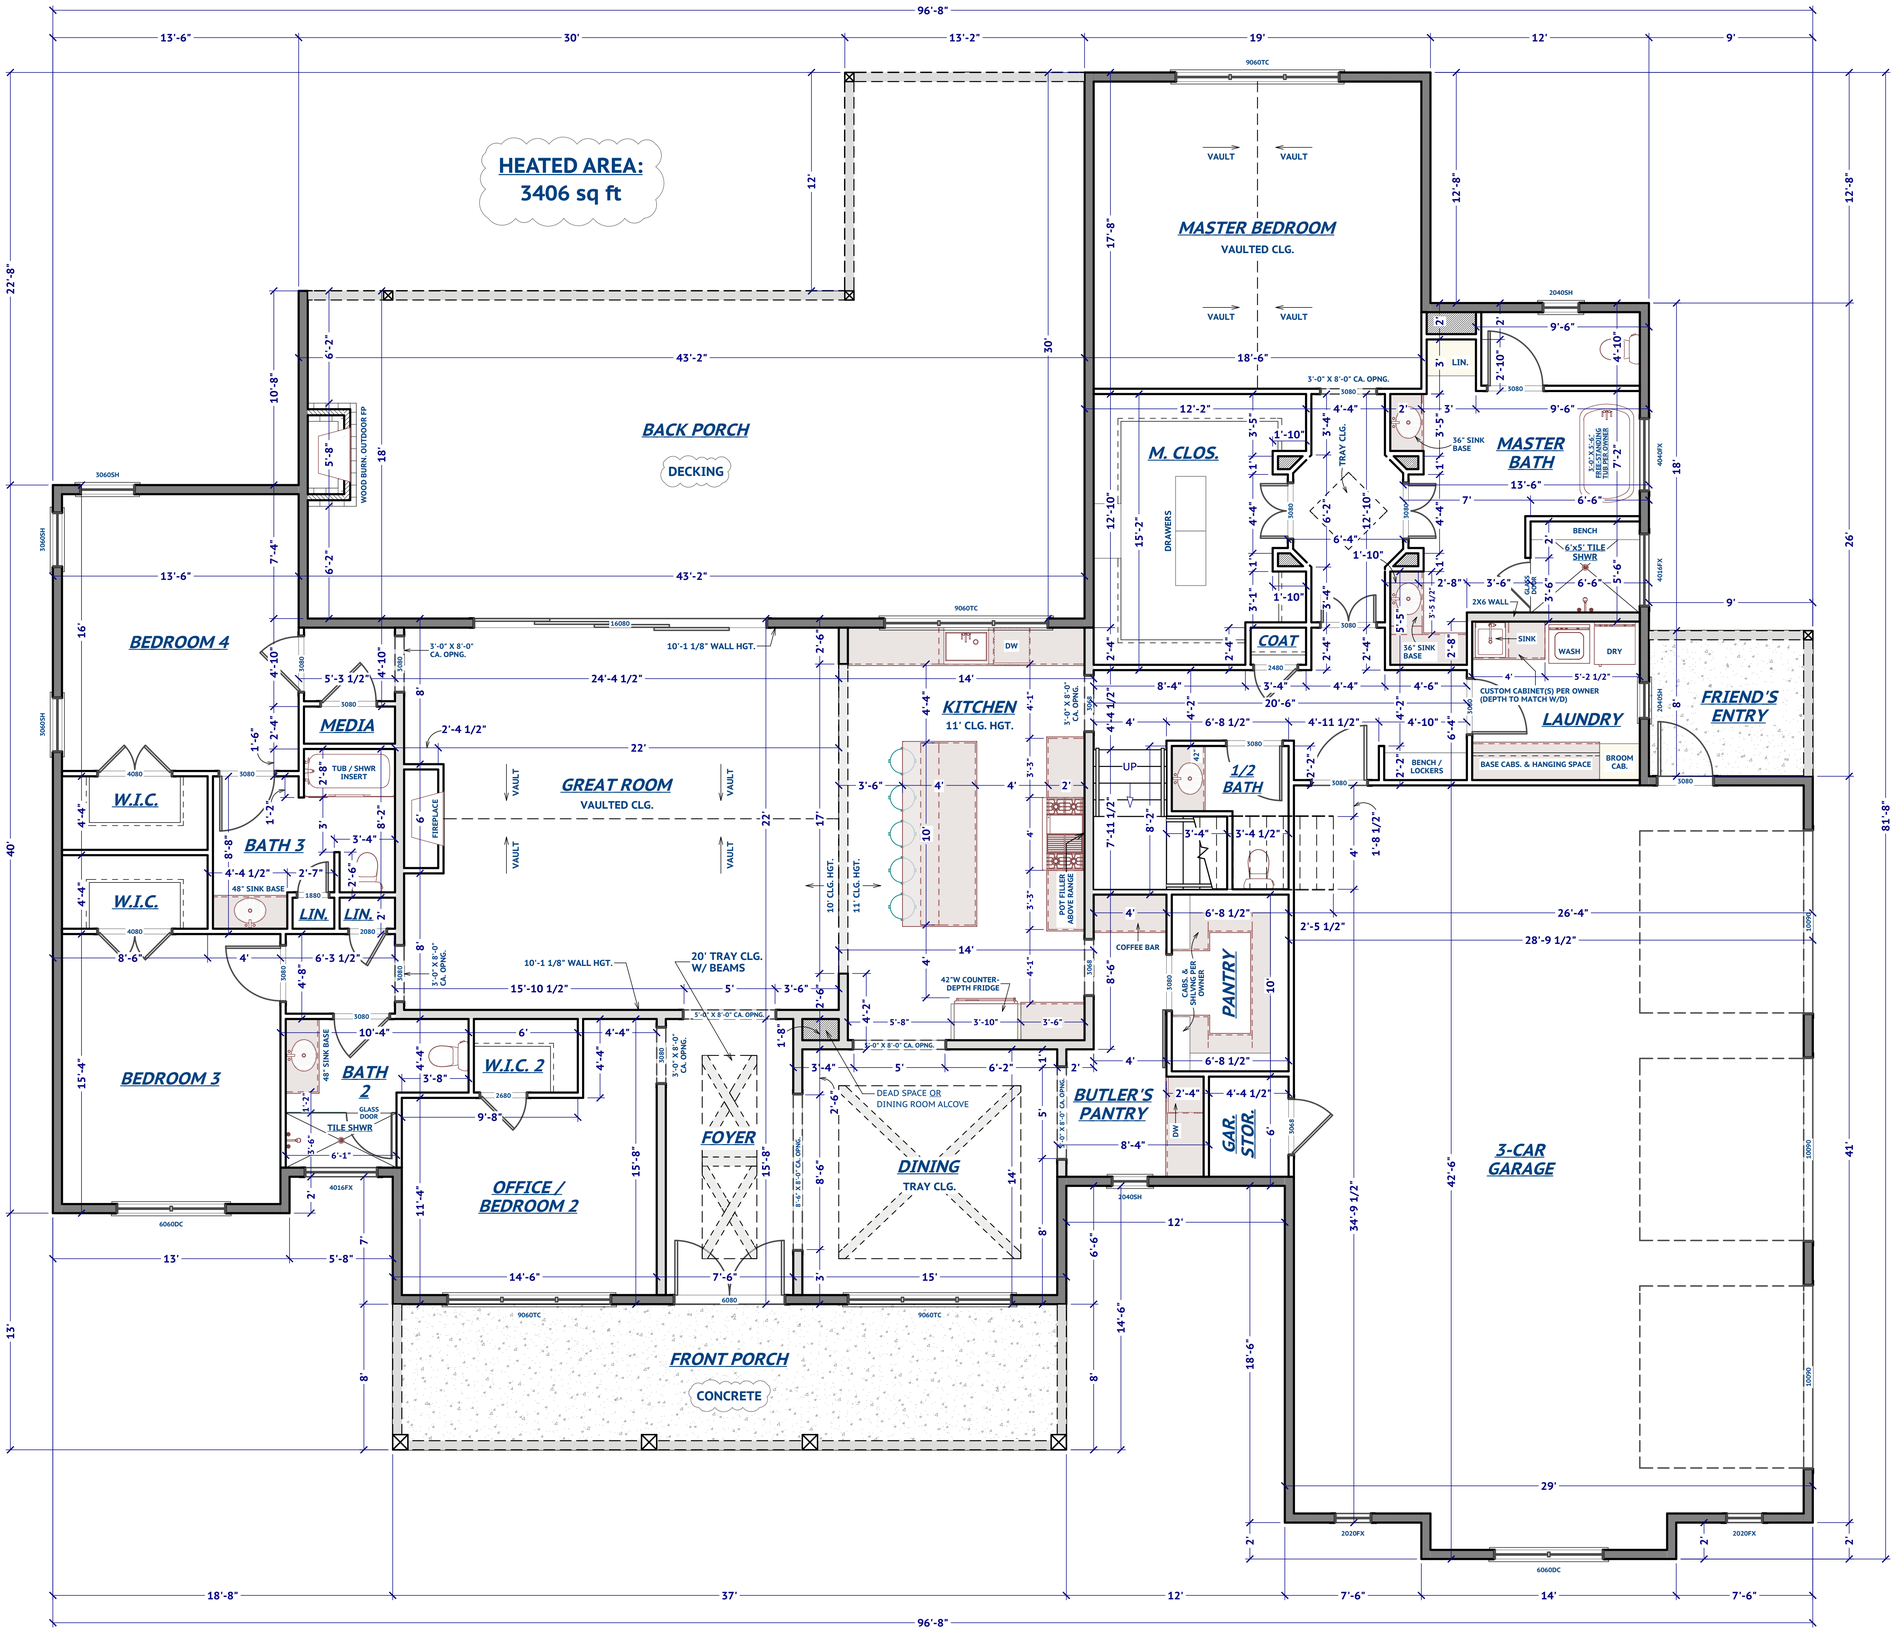
HEATED AREA:
3406 sq ft
BACK PORCH
DECKING
WOOD BURN. OUTDOOR FP
MASTER BEDROOM
VAULTED CLG.
VAULT
M. CLOS.
DRAWERS
TRAY CLG.
MASTER BATH
36" SINK BASE
3'-0" X 8'-0" CA. OPNG.
LIN.
BENCH
6'x5' TILE SHWR
2X6 WALL
SINK
WASH
DRY
CUSTOM CABINET(S) PER OWNER (DEPTH TO MATCH W/D)
LAUNDRY
BENCH / LOCKERS
BASE CABS. & HANGING SPACE
BROOM CAB.
FRIEND'S ENTRY
COAT
1/2 BATH
UP
BEDROOM 4
MEDIA
TUB / SHWR INSERT
FIREPLACE
GREAT ROOM
VAULTED CLG.
W.I.C.
BATH 3
48" SINK BASE
LIN.
KITCHEN
11' CLG. HGT.
DW
10' CLG. HGT.
11' CLG. HGT.
DOV FILLER ABOVE RANGE
COFFEE BAR
42"W COUNTER-DEPTH FRIDGE
PANTRY
CABS. & SHLVNG PER OWNER
10'-1 1/8" WALL HGT.
20' TRAY CLG. W/ BEAMS
BEDROOM 3
BATH 2
48" SINK BASE
GLASS DOOR
TILE SHWR
W.I.C. 2
OFFICE / BEDROOM 2
FOYER
DEAD SPACE OR DINING ROOM ALCOVE
DINING
TRAY CLG.
BUTLER'S PANTRY
GAR. STOR.
3-CAR GARAGE
FRONT PORCH
CONCRETE
96'-8"
81'-8"
41'
26'
40'
22'-8"
13'